© FRANCIS-JONES MOREHEN THORP PTY LTD 2008 ACN 101 197 219 ABN 97 277 344 725

GENERAL NOTES

- ALL DIMENSIONS AND EXISTING CONDITIONS SHALL BE CHECKED AND VERIFIED BY THE CONTRACTOR BEFORE PROCEEDING WITH THE WORK
- ALL LEVELS RELATIVE TO AUSTRALIAN HEIGHT DATUM
- DO NOT SCALE DRAWINGS. USE FIGURED DIMENSIONS ONLY

LEGEND

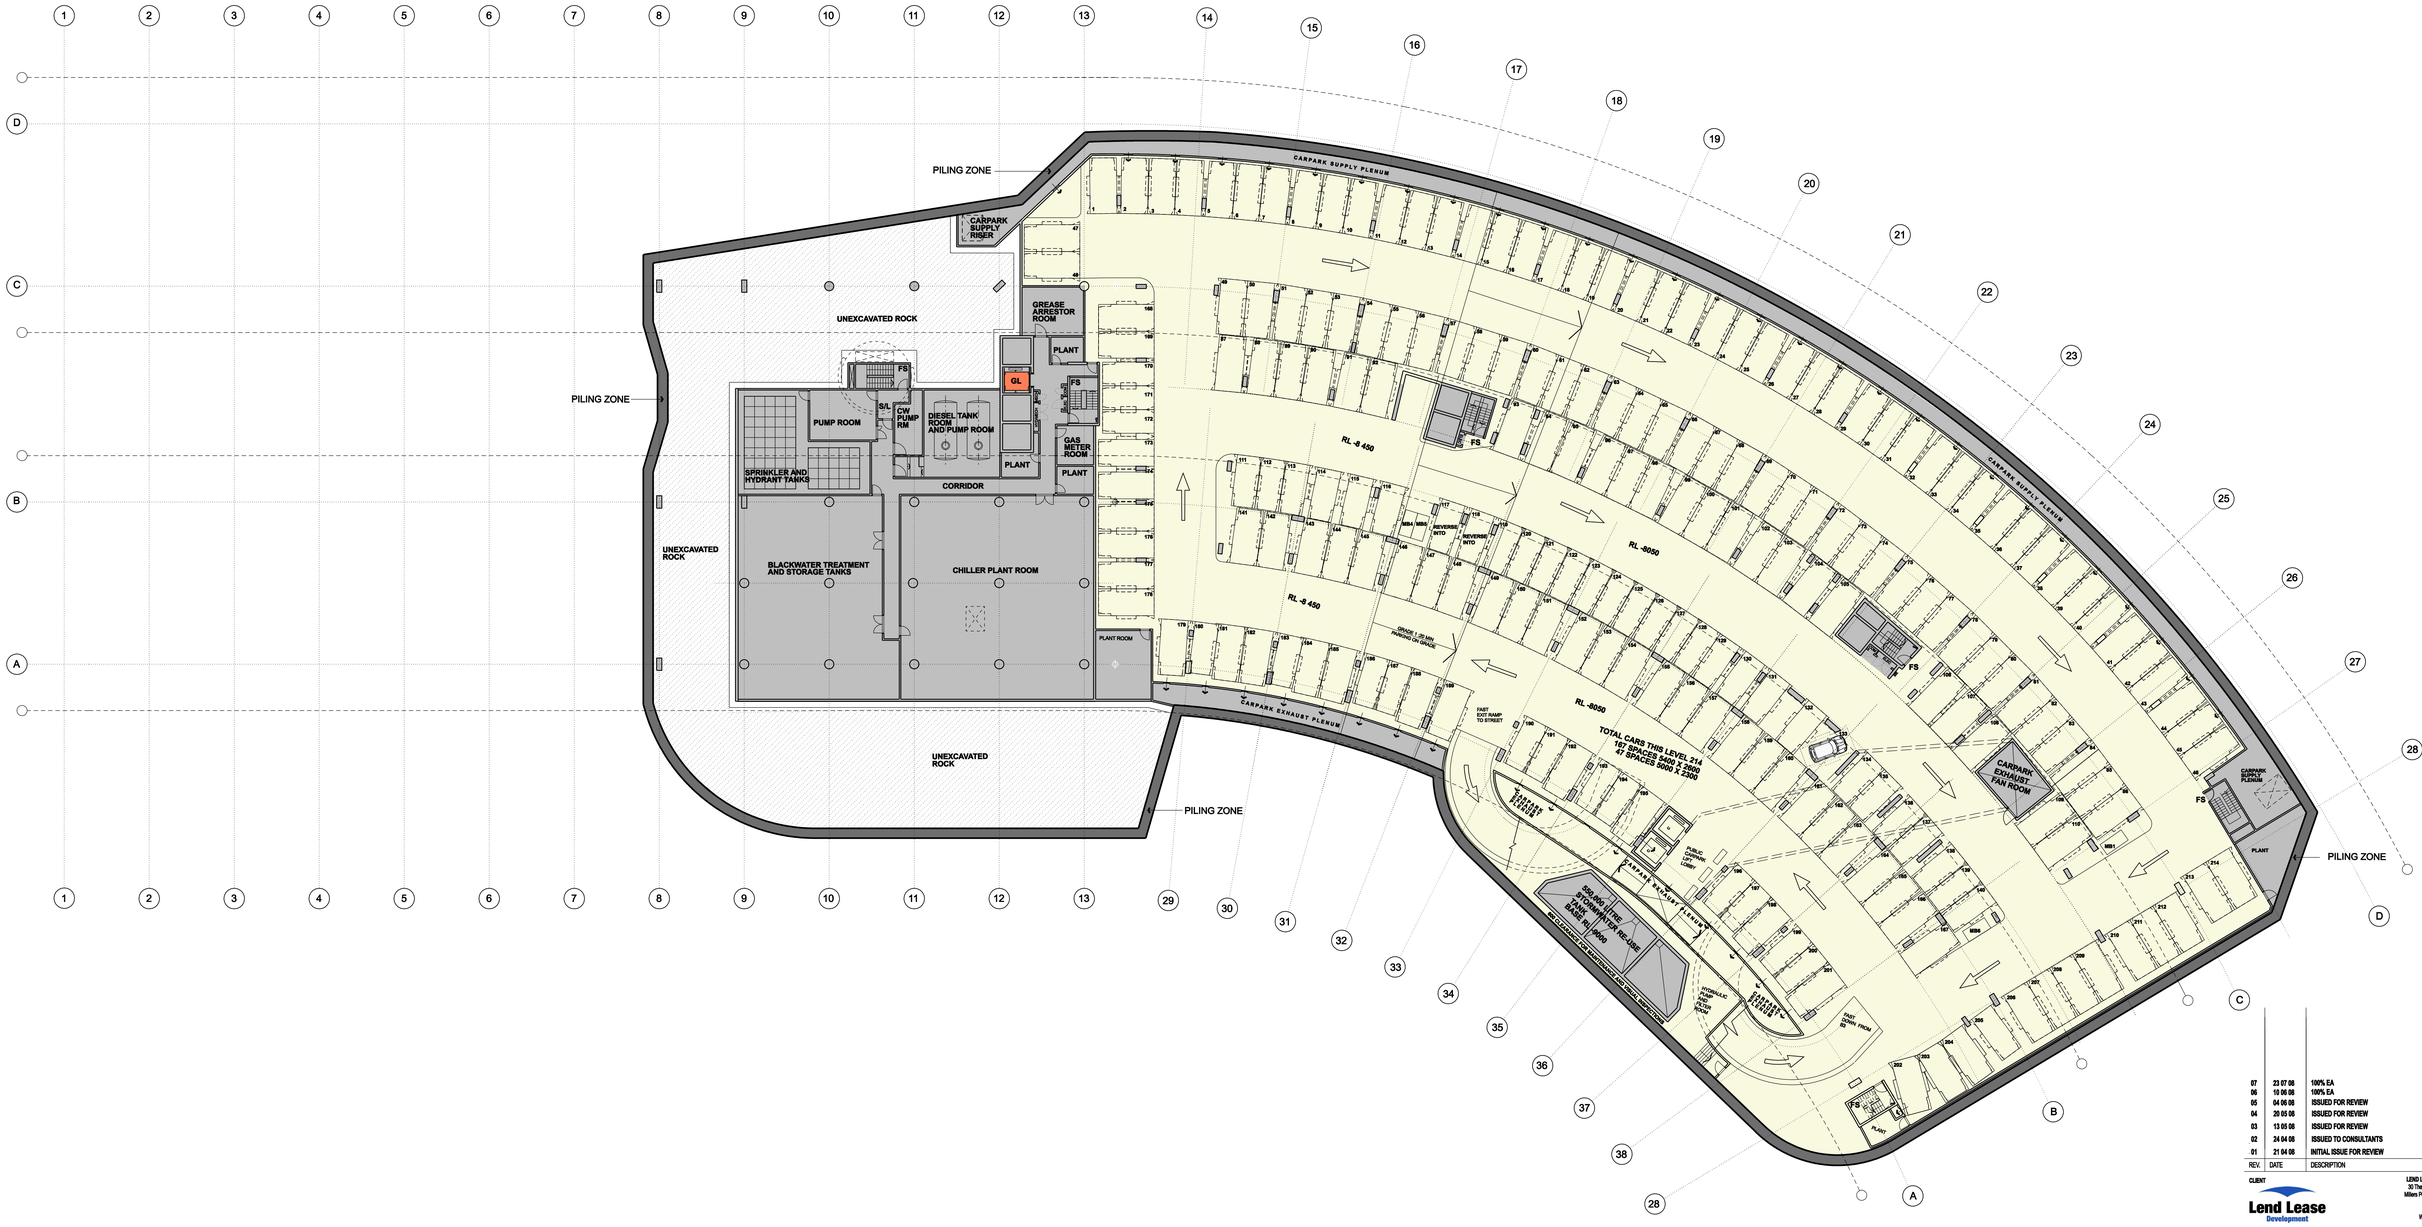

REV.	DATE	DESCRIPTION	BY
07	23 07 08	100% EA	
06	10 06 08	100% EA	
05	04 06 08	ISSUED FOR REVIEW	
04	20 05 08	ISSUED FOR REVIEW	
03	13 05 08	ISSUED FOR REVIEW	
02	24 04 08	ISSUED TO CONSULTANTS	
01	21 04 08	INITIAL ISSUE FOR REVIEW	

CLIENT
Lend Lease Development
LEND LEASE DEVELOPMENT
30 The Bond, 30 Hickson Road
Millers Point NSW 2000 Australia
T +61 2 9236 6111
F +61 2 9237 5201
W www.lendlease.com.au

PROJECT MANAGEMENT
Bovis Lend Lease
BOVIS LEND LEASE
30 The Bond, 30 Hickson Road
Millers Point NSW 2000 Australia
T +61 2 9236 6111
F +61 2 9237 5201
W www.lendlease.com.au

Lend Lease design
LEND LEASE DESIGN
30 The Bond, 30 Hickson Road
Millers Point NSW 2000 Australia
T +61 2 9236 6111
F +61 2 9237 5201
W www.lendlease.com.au

ARCHITECT
francis-jones morehen thorp
fjmt
in association with HDT Sydney
SYDNEY
Level 5 MCA, 140 George Street
Sydney NSW 2000 Australia
T +61 2 9251 7077
F +61 2 9251 7072
E fjmt@fjmt.com.au
W www.fjmt.com.au
NOMINATED ARCHITECT: RICHARD THORP (REG NO 6366)

PROJECT
DARLING WALK
BOVIS LEND LEASE

TITLE
BASEMENT
LEVEL 04

SCALE	1:250	DRAWN	PROJECT CODE
DATE	23/07/09 20/05/2008	APPROVED	LL/DW

SHEET NO.
AD0B4001 07

ENVIRONMENTAL ASSESSMENT