Department of Lands
Reliable from the ground up

Cadastral Records Enquiry Report

Requested Parcel : Lot 1 DP 185453 **Identified Parcel** : Lot 1 DP 185453

Locality : CHIPPENDALE **LGA** : SYDNEY **Parish** : ALEXANDRIA **County** : CUMBERLAND

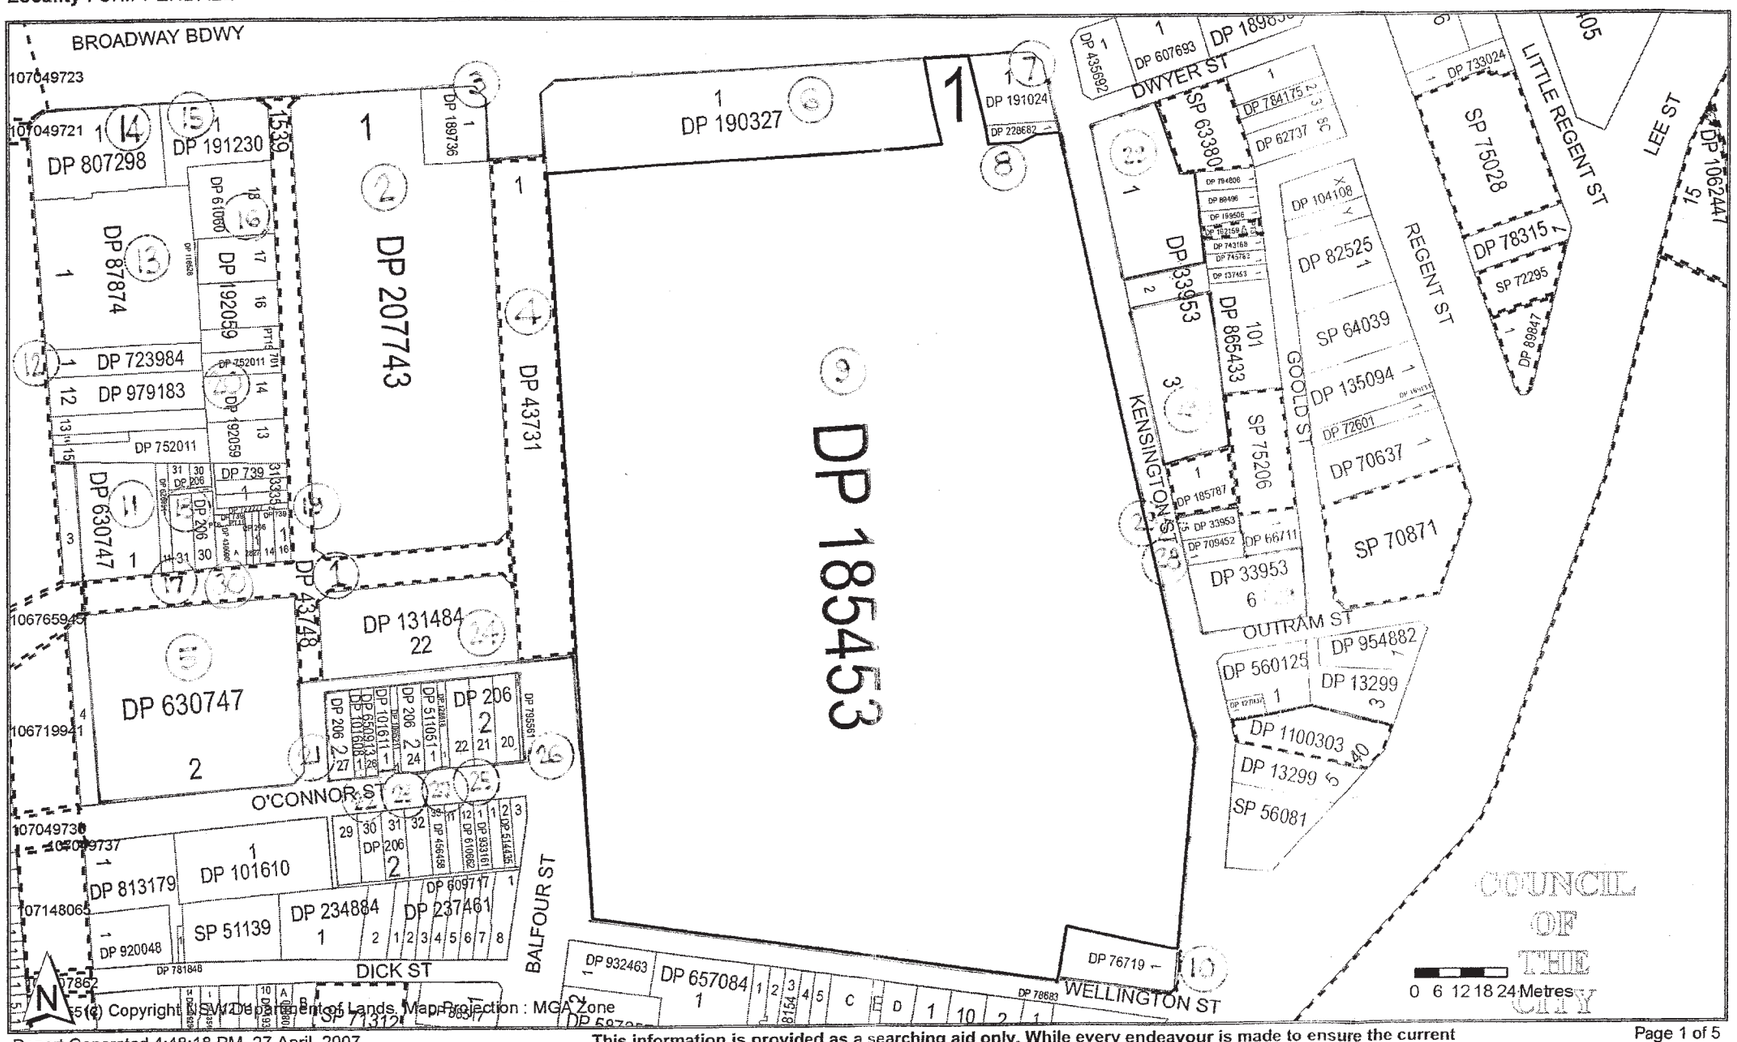

(c) Copyright LSWZ Department of Lands Map Projection : MGA Zone

Report Generated 4:48:18 PM, 27 April, 2007

This information is provided as a searching aid only. While every endeavour is made to ensure the current cadastral pattern is accurately reflected, the Registrar General cannot guarantee the information provided. For all ACTIVITY PRIOR to SEPT 2002 you must refer to the RGs Charting and Reference Maps.

AUSEARCH PTY LIMITED
30 APR 2007

Legend

Source: Ausearch Pty Ltd

© 2008 JBS Environmental Pty Ltd

Figure 3 Site Cadastral Plan

Client: Frasers Greencliff Developments **Job Number:** 40474

Site Address: 26-100 Broadway, Chippendale, NSW

File Name: 40474_01.cdr (Rev 0)