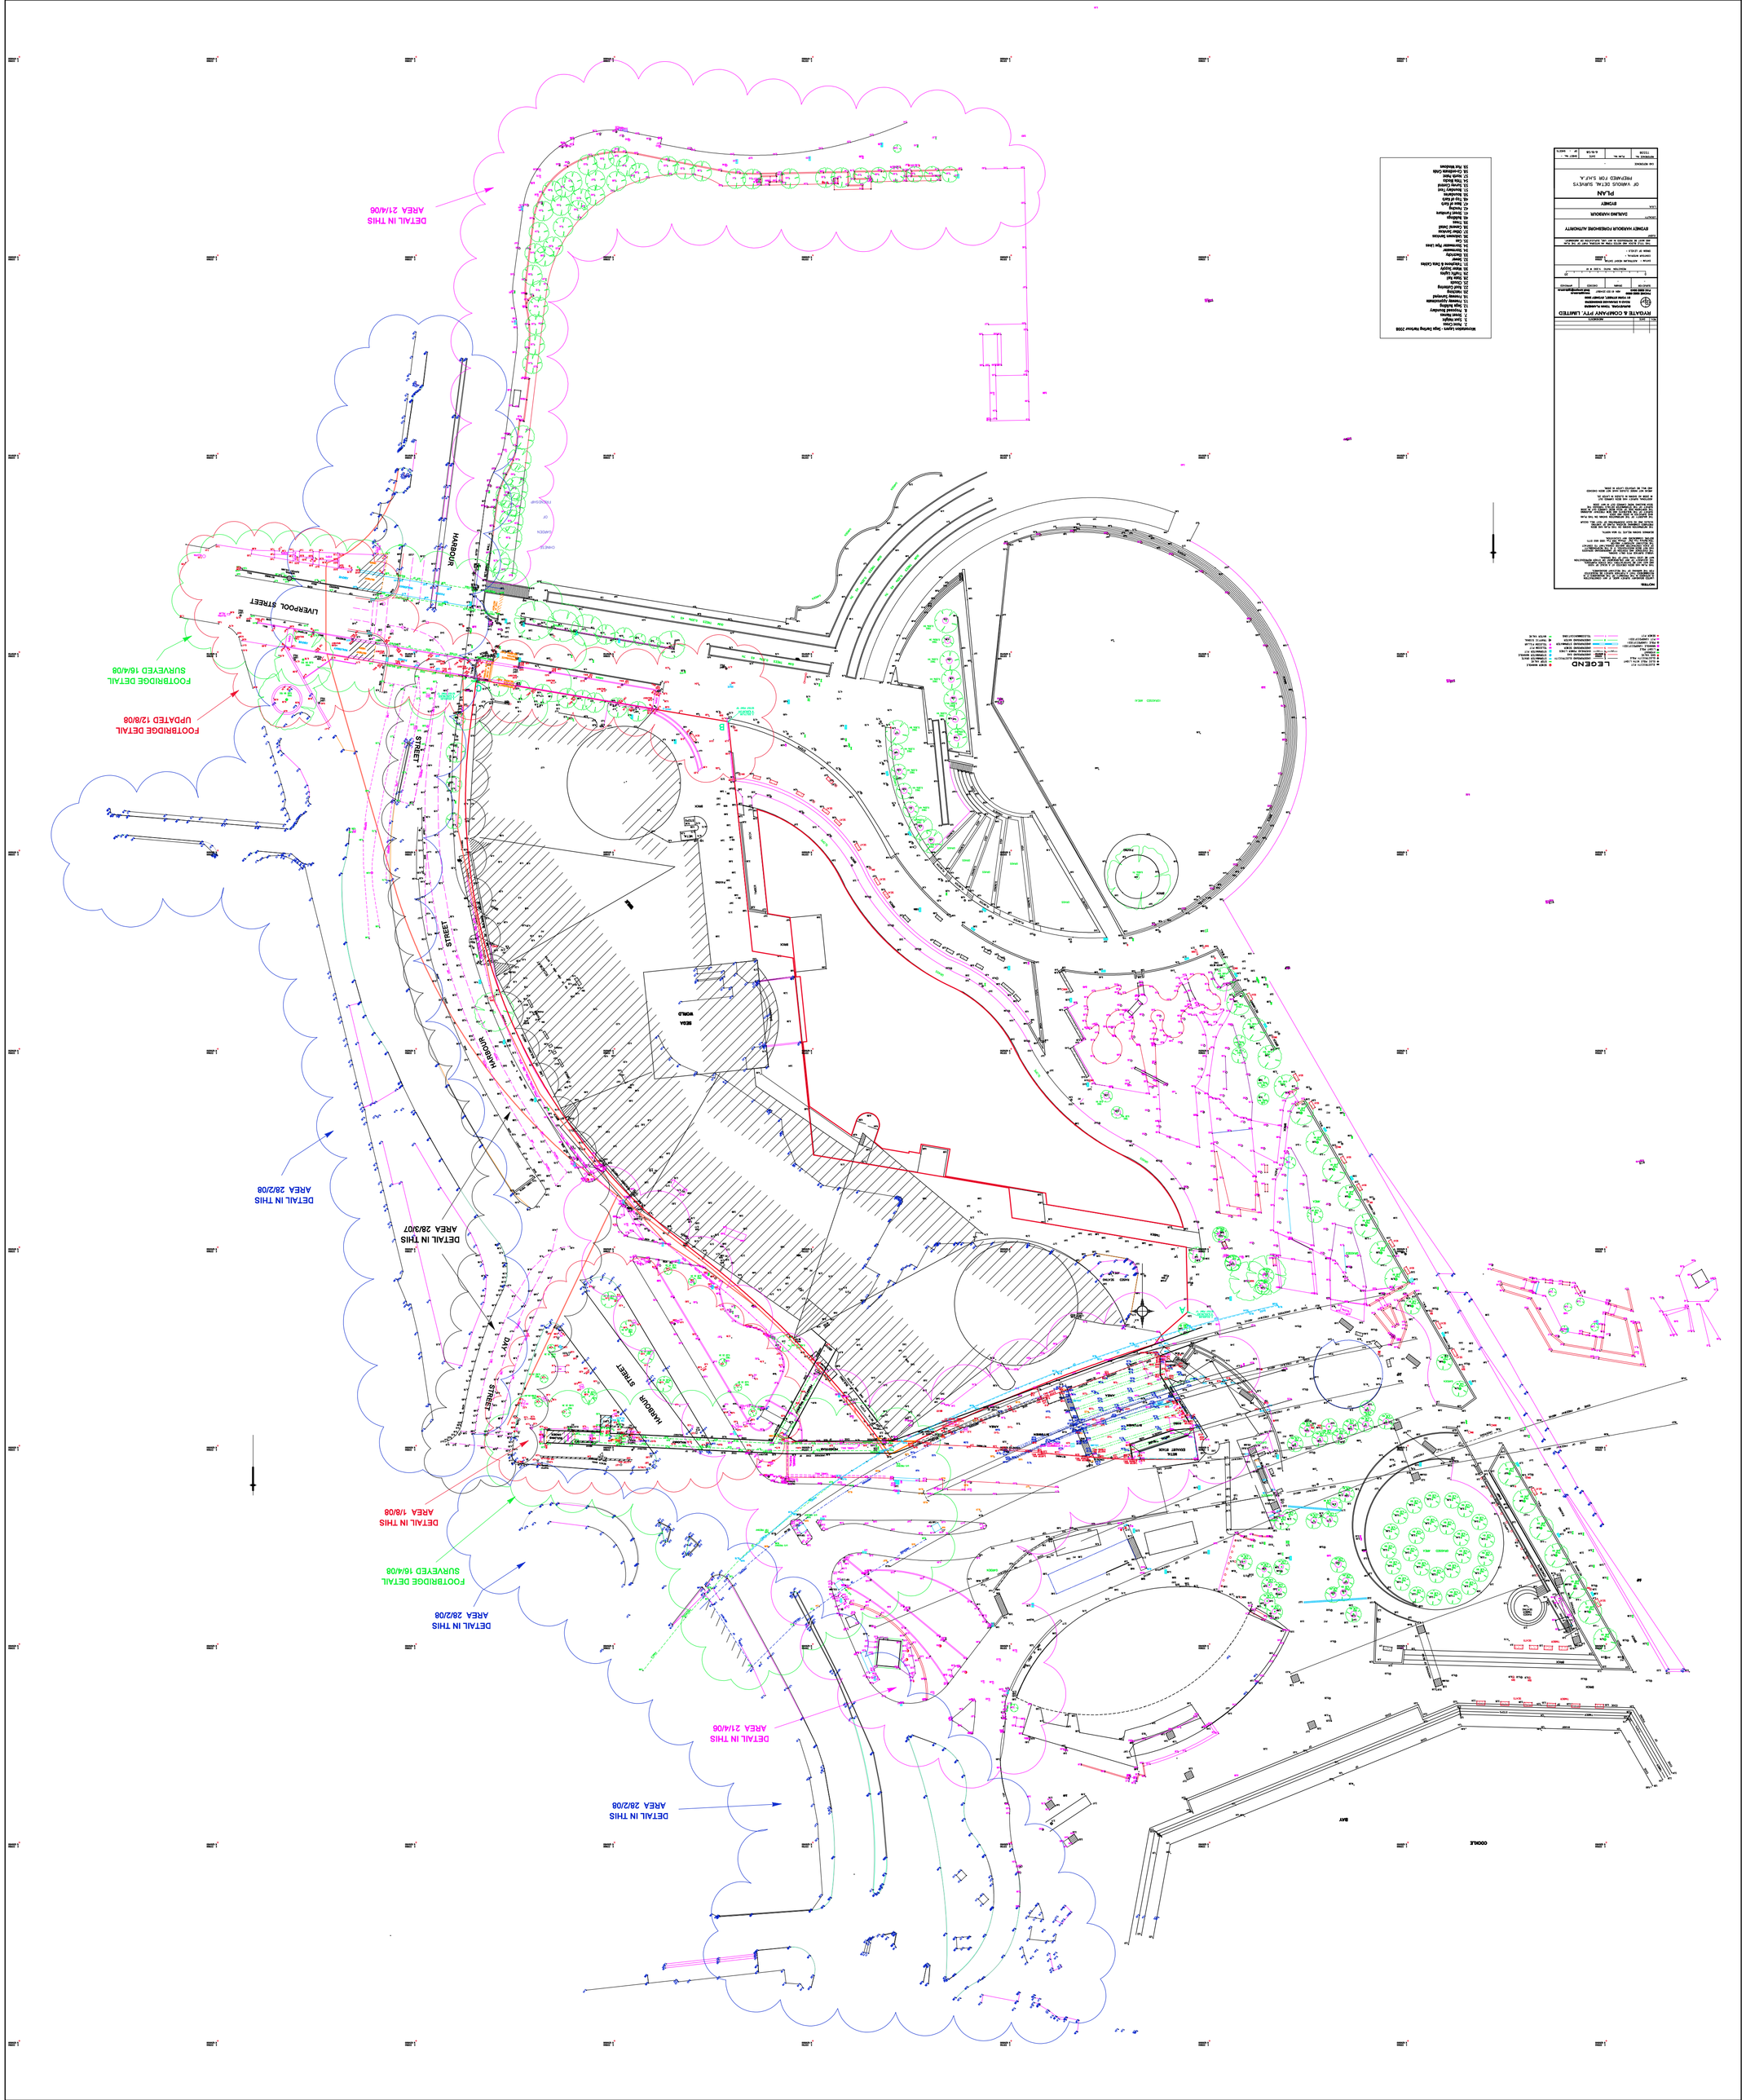
DETAIL IN THIS AREA 21/4/06
FOOTBRIDGE DETAIL UPDATED 12/8/08
FOOTBRIDGE DETAIL SURVEYED 16/4/08
LIVERPOOL STREET
HARBOUR
STREET
HARBOUR STREET
DAY STREET
DETAIL IN THIS AREA 28/2/08
DETAIL IN THIS AREA 28/3/07
DETAIL IN THIS AREA 1/8/08
SEA WALL
COVE
BAY
LEGEND
PLAN
OF VARIOUS DTM, SURVEYS
PREPARED FOR SJHFA.
SYDNEY HARBOUR FORESHORE AUTHORITY
DARLING HARBOUR
SYDNEY
IRVATTE & COMPANY PTY. LIMITED